


Example of Site Location Plan

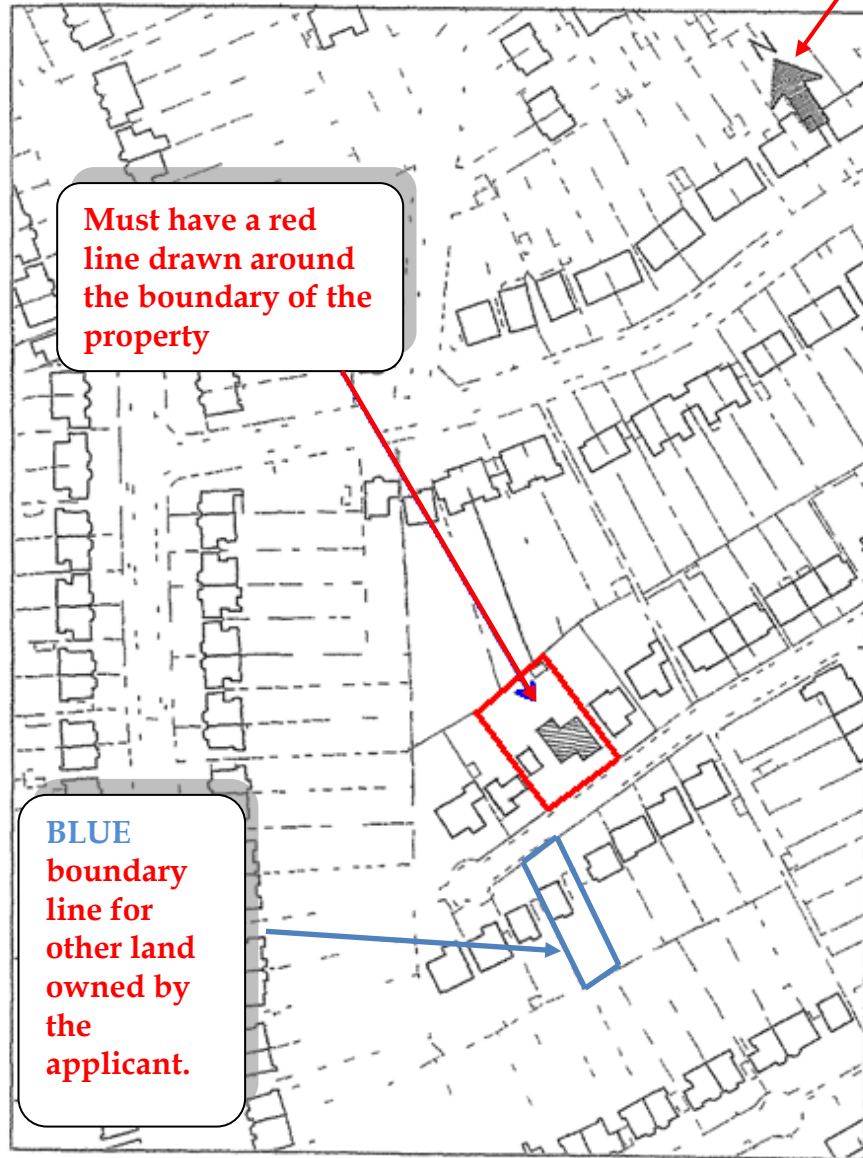


Crown Copyright Reserved Reigate & Banstead Borough Council
Licence No LA079065 - 2003

Scale 1:1250

SITE LOCATION PLAN

Scale of 1:1250 or 1:2500

Direction of North


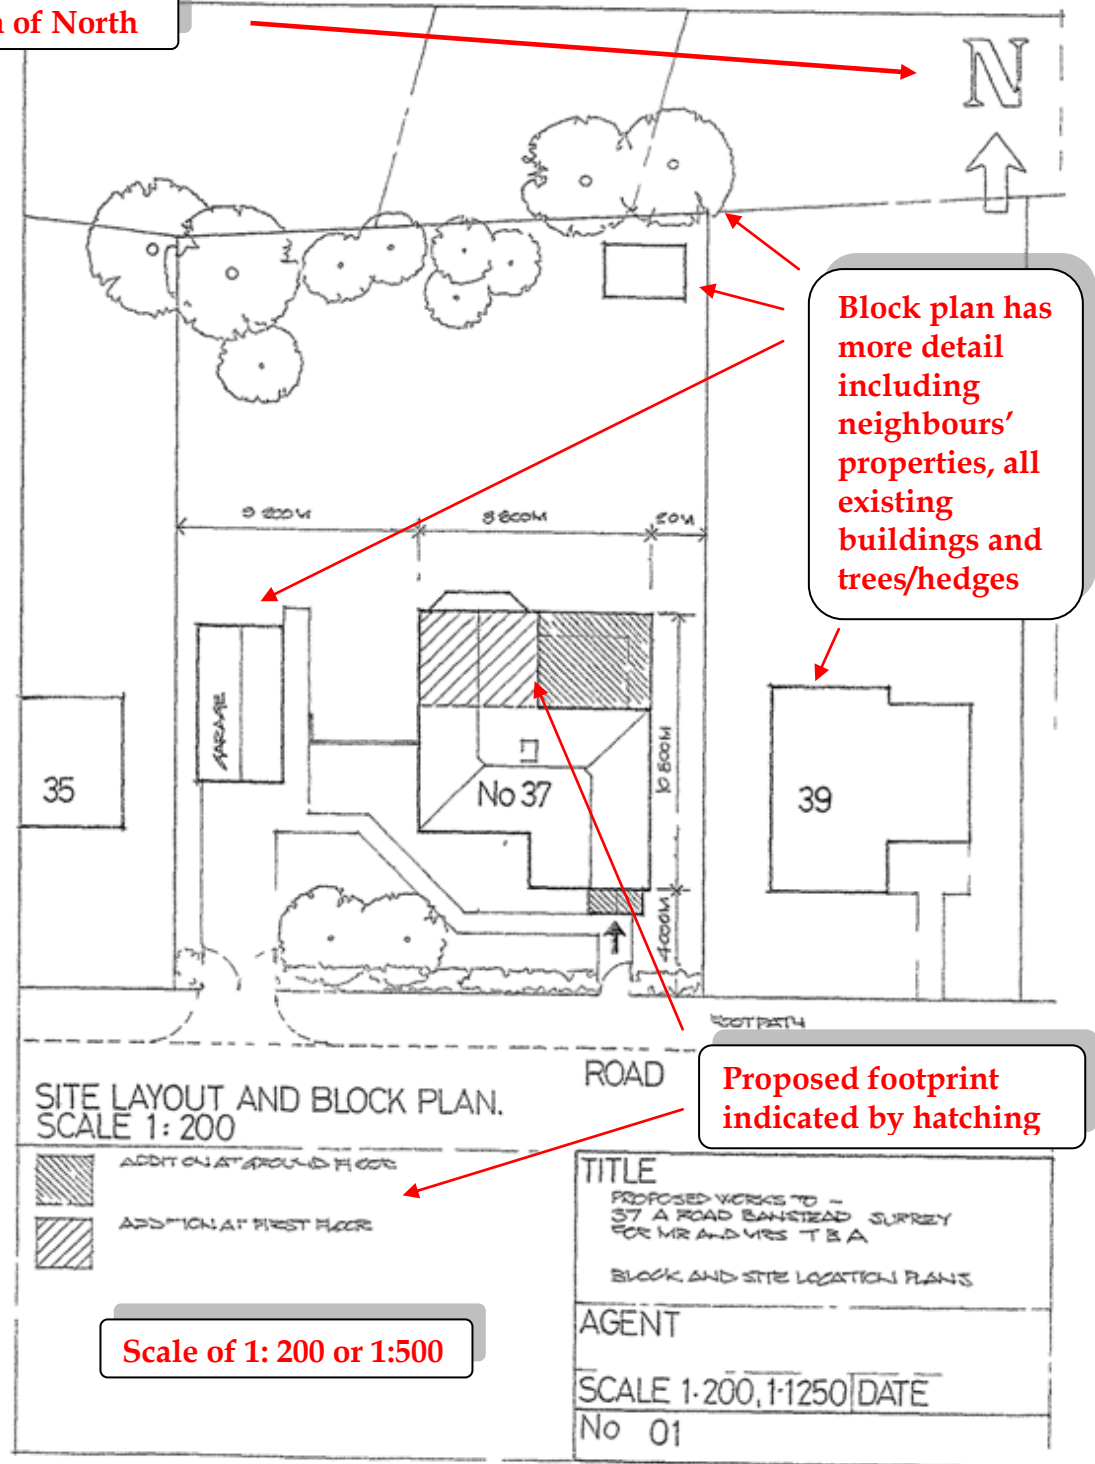


Scale of 1: 200 or 1:500



The Layout
of each
room on
each floor

EXISTING FIRST FLOOR PLAN
SCALE 1:100

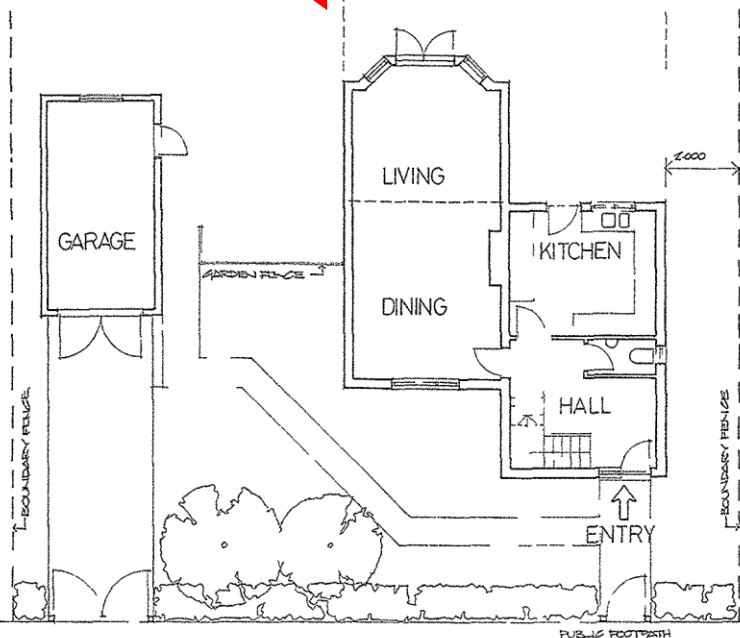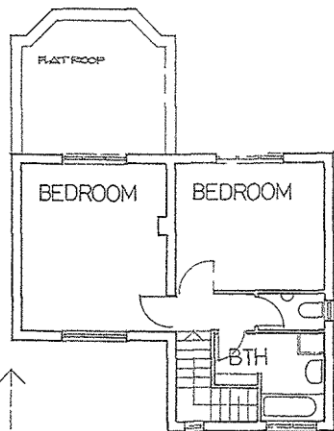


EXISTING GROUND FLOOR PLAN
SCALE 1:100

EXISTING ELEVATIONS drawn to scale
What the building looks like now from the outside.




NORTH ELEVATION (REAR)

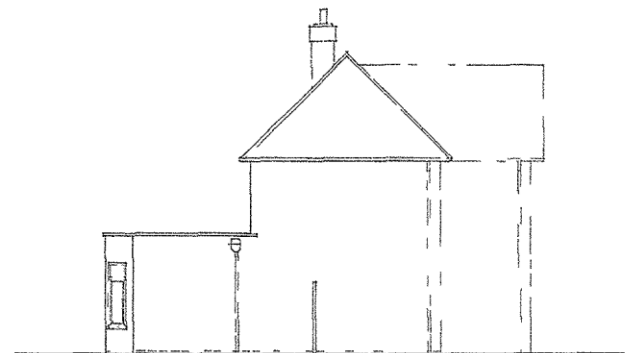

WEST ELEVATION (SIDE)




SOUTH ELEVATION (FRONT)

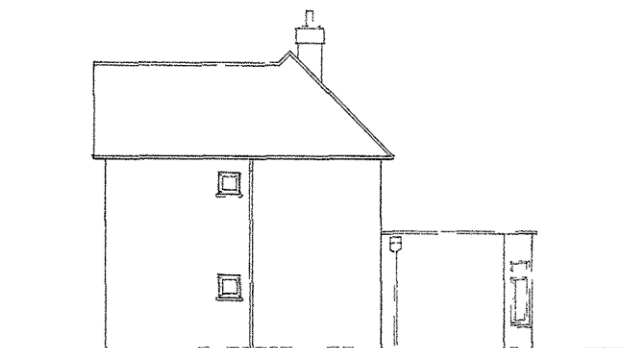

EAST ELEVATION (SIDE)

SCALE 1:100

Scale 1:50 or 1:100
Draw to scale and clearly marked

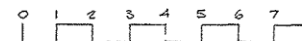

GENERAL NOTES -
EXISTING EXTERNAL FINISHES
ROOF DARK BROWN SAND Faced CONCRETE PLAIN TILES
WITH RED RIDGE TILES
WALLS BUFF COLOURED MULTI SECC BRICKS
JOINERY WHITE PAINTED STANDARD SOFTWOOD FRAMES WITH
HARDWOOD FRAMED FRONT ENTRANCE DOOR
FLAT ROOF ASPHALT FINISH WITH LIME STONE CHIPPINGS
RAINWATER GOODS BLACK SQUARE SECTION UPVC

TITLE
PROPOSED WORKS TO -
37 A ROAD BANSTEAD SURVEY
FOR WREATHMERE T & A
SURVEY OF EXISTING DWELLING

AGENT


SCALE 1:100

DATE


No 02



The Layout of each room on each floor. Highlight or hatch the proposed works.

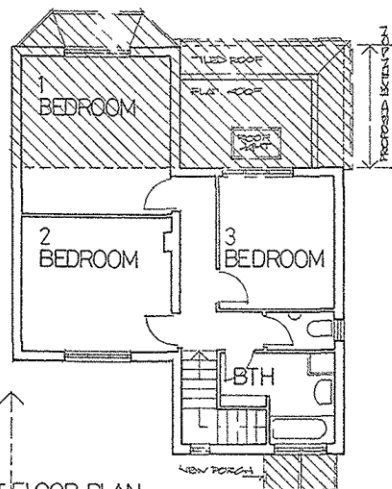

PROPOSED FIRST FLOOR PLAN
SCALE 1:100

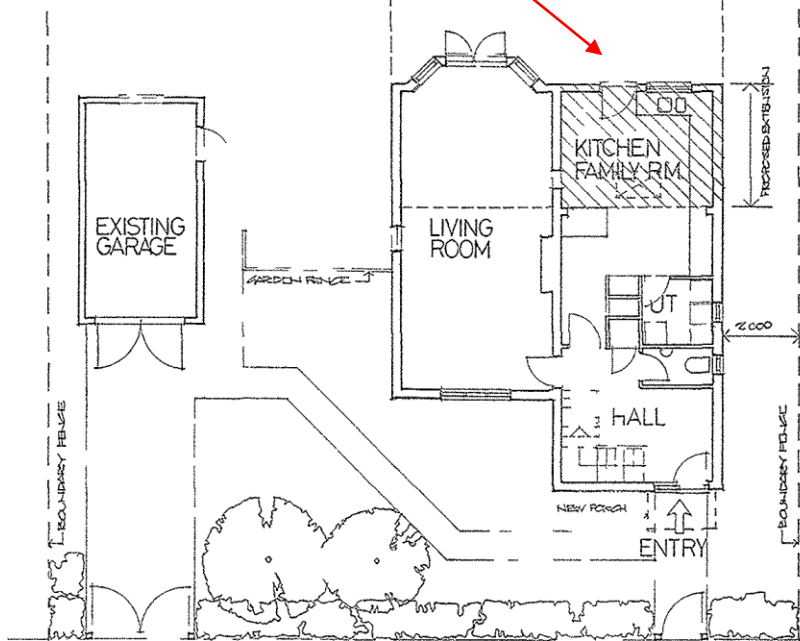


PROPOSED GROUND FLOOR PLAN
SCALE 1:100

PROPOSED ELEVATIONS drawn to scale
What the building will look like from the outside.




PROPOSED NORTH ELEVATION (REAR)

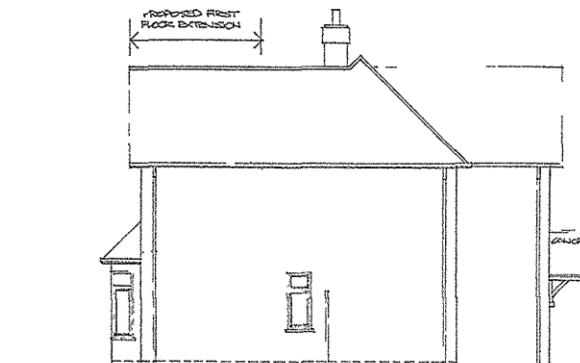

PROPOSED WEST ELEVATION (SIDE)




PROPOSED SOUTH ELEVATION (FRONT)

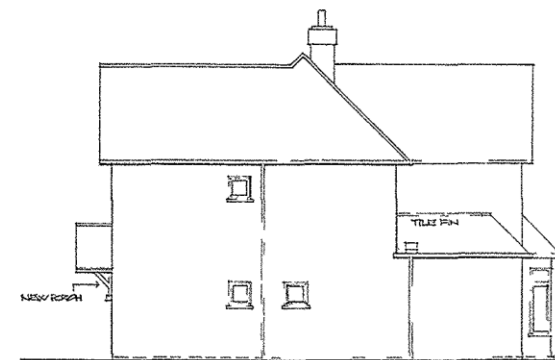

PROPOSED EAST ELEVATION (SIDE)

SCALE 1:100

Scale 1:50 or 1:100
Draw to scale and clearly marked

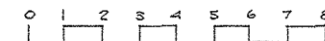

GENERAL NOTES -
ALL NEW FINISHES SHALL MATCH THE EXISTING
ROOF LAY DARK BROWN SANDFACED CONCRETE PLAIN TILES
WITH RED RIDGE TILES AND LEAD FLASHINGS
FLAT ROOF 3 LAYERS WITH PERFORMANCE ROOFING MEMBRANE
WITH ROUNDED BALLAST LAYER
WALLS PORCELAINE WHITE COLOURED MULTI 3 COAT BRICK
CONCRETE WHITE PAINTED SOFT WOOD FRAMES WITH HARD WOOD
FRAMED EXTENSION DOORS
RAINY WATER BLACK SQUARE SECTION UPVC WITH LEAD
FLASHINGS

TITLE	
PROPOSED WORKS TO - 57 A ROAD BANSTEAD SURREY PER MR AND MRS T B A	
PROPOSED ADDITIONS AND ALTERATIONS	
AGENT	
SCALE 1:100	DATE
No 03	